

Date: Monday, 6/26/2006 3:46:46 PM
User: Kim Johnston

Process Sheet

Customer : CU-DAR001 Dart Helicopters Services	Drawing Name : BASKET BASE ASS'Y (A119)
Job Number : 27693B	
Estimate Number : 12431	
P.O. Number : N/A	Part Number : D3516041
This Issue : 6/26/2006 S.O. No. : N/A	Drawing Number : D3516 PRELIMINARY
Prsht Rev. : NC	Project Number : N/A
First Issue : N/A Type : LARGE FAB ASSY	Drawing Revision : PRELIMINARY
Previous Run : N/A	Material : N/A
Written By : SEE COMMENT BELOW	Due Date : 7/3/2006 Qty: 1 Um: Each
Checked & Approved By : [Signature]	
Comment : EST rev. A 06.05.31 Preliminary EC	

Additional Product

Job Number:



Seq. #:	Machine Or Operation:	Description :
----------------	------------------------------	----------------------

1.0	D34421	Shim
-----	--------	------



Comment: Qty.: 2.0000 Each(s)/Unit Total : 2.0000 Each(s)
Shim
Batch: B26820

AA

2.0	D2581	Mounting Bracket
-----	-------	------------------



Comment: Qty.: 2.0000 Each(s)/Unit Total : 2.0000 Each(s)
Mounting Bracket
Batch: B26204

AA

SLK2

3.0	D23273	Spacer Bushing
-----	--------	----------------



Comment: Qty.: 2.0000 Each(s)/Unit Total : 2.0000 Each(s)
Spacer Bushing
Batch: B25823

AA

4.0	D22323	Basket Hinge
-----	--------	--------------



Comment: Qty.: 2.0000 Each(s)/Unit Total : 2.0000 Each(s)
Basket Hinge
Batch: B25239

AA

5.0	D35169	RIB
-----	--------	-----



Comment: Qty.: 4.0000 Each(s)/Unit Total : 4.0000 Each(s)
RIB
Batch: B26717

AA

W/O:		WORK ORDER CHANGES					
DATE	STEP	PROCEDURE CHANGE	By	Date	Qty	Approval Mfg / Design Mgr	Approval QC Inspector

NCR:		WORK ORDER NON-CONFORMANCE (NCR)						
DATE	STEP	Description of NC Section A	Corrective Action Section B			Verification Section C	Approval Design Mgr	Approval QC Inspector
			Initial Design Mgr	Action Description Design Mgr	Sign & Date			

Part No: _____ PAR #: _____ Fault Category: _____ NCR: Yes No DQA: _____ Date: _____

NOTE: Date & initial all entries

QA: N/C Closed: _____ Date: _____

Date: Monday, 6/26/2006 3:46:46 PM
User: Kim Johnston

Process Sheet

Customer: CU-DAR001 Dart Helicopters Services

Drawing Name: BASKET BASE ASS'Y (A119)

Job Number: 27693B

Part Number: D3516041

Job Number:



Seq. #:

Machine Or Operation:

Description :

6.0

M304TS0750W065

304 SQ Tube.75x.75x.065W



Comment: Qty.: 53.1825 f(s)/Unit Total : 53.1825 f(s)

AISI 304 SQ Tube.75x.75x.065W

Batch: ~~1160783~~ 1160783

AD

7.0

SMALL FAB 1

SMALL & MEDIUM FAB RESOURCE 1



Comment: SMALL & MEDIUM FAB RESOURCE 1

1-Cut rib D3516-1 as per dwg D3516

2-Cut rib D3516-3 as per dwg D3516

3-Cut rib D3516-5 as per dwg D3516

4-Cut rib D3516-7 as per dwg D3516

AD

8.0

LARGE FAB 1

LARGE FABRICATION RESOURCE 1



Comment: LARGE FABRICATION RESOURCE 1

1-Weld assembly as per dwg D3516

AD

9.0

QC5

INSPECT WORK TO CURRENT STEP



Comment: INSPECT WORK TO CURRENT STEP

PD

10.0

M304EX07516F

Expanded Metal Flat Stai



Comment: Qty.: 60.0000 sf(s)/Unit Total : 60.0000 sf(s)

Expanded Metal Flat Stainless steel

Batch: 1160999

AD

11.0

LARGE FAB 1

LARGE FABRICATION RESOURCE 1



Comment: LARGE FABRICATION RESOURCE 1

1-Cut expanded metal for base as per dwg D3516

2-Cut expanded metal for base ends as per dwg D3516

3-Weld expanded metal to base as per dwg D3516

AD

W/O:		WORK ORDER CHANGES					
DATE	STEP	PROCEDURE CHANGE	By	Date	Qty	Approval Mfg / Design Mgr	Approval QC Inspector

NCR:		WORK ORDER NON-CONFORMANCE (NCR)						
DATE	STEP	Description of NC Section A	Corrective Action Section B			Verification Section C	Approval Design Mgr	Approval QC Inspector
			Initial Design Mgr	Action Description Design Mgr	Sign & Date			

Part No: _____ PAR #: _____ Fault Category: _____ NCR: Yes ☐ No ☒ DQA: *LD* Date: 06/07/24

NOTE: Date & initial all entries

QA: N/C Closed: _____ Date: _____

Date: Monday, 6/26/2006 3:46:47 PM
User: Kim Johnston

Process Sheet

Customer: CU-DAR001 Dart Helicopters Services

Drawing Name: BASKET BASE ASS'Y (A119)

Job Number: 27693B

Part Number: D3516041

Job Number:



Seq. #:

Machine Or Operation:

Description :

12.0

QC5/9

WELD INSPECTION



PD

Comment: WELD INSPECTION

13.0

POWDER COATING

POWDER COATING



Comment: POWDER COATING

Powder Coat White Gloss (Ref: 4.3.5.2) as per QSI 005 4.3

M 107266 28 (D)

14.0

HAND FINISHING1

HAND FINISHING RESOURCE #1



Comment: HAND FINISHING RESOURCE #1

Wing Walk as per Dwg D3515 and QSI 005 4.4

M 107266 Spray: M101242 M 107266 (D)

15.0

QC3

INSPECT POWDER COAT/CHEMICAL CONVERSION



Comment: INSPECT POWDER COAT/CHEMICAL CONVERSION

PD

16.0

PACKAGING 1

PACKAGING RESOURCE #1



Comment: PACKAGING RESOURCE #1

Identify and Stock

Location:

PD

17.0

DC

DOCUMENT CONTROL



Comment: DOCUMENT CONTROL

Inspection Level 21

06.07.20

Job Completion



in 26.07.17

W/O:		WORK ORDER CHANGES					
DATE	STEP	PROCEDURE CHANGE	By	Date	Qty	Approval Mfg / Design Mgr	Approval QC Inspector

NCR:		WORK ORDER NON-CONFORMANCE (NCR)						
DATE	STEP	Description of NC Section A	Corrective Action Section B			Verification Section C	Approval Design Mgr	Approval QC Inspector
			Initial Design Mgr	Action Description Design Mgr	Sign & Date			

Part No: _____ PAR #: _____ Fault Category: _____ NCR: Yes No DQA: _____ Date: _____

NOTE: Date & initial all entries


QA: N/C Closed: _____ Date: _____

PRELIMINARY ISSUE

DESIGN <i>[Signature]</i>	DRAWN BY <i>[Signature]</i>	DART AEROSPACE LTD HAWKESBURY, ONTARIO, CANADA	
CHECKED	APPROVED	DRAWING NO. D3516	REV. A SHEET 1 OF 4
DATE 06.06.21		TITLE BASKET BASE ASSEMBLY (A119)	SCALE NTS
A	06.06.21	NEW ISSUE	

PARTS LIST FOR D3516-041 BASKET BASE ASSEMBLY

PART NO	QUANTITY	LENGTH A	LENGTH B	DESCRIPTION
D3516-1	2	—	102.00	RIB
D3516-3	2	—	25.50	RIB
D3516-5	8	26.75	—	RIB
D3516-7	3	45.50	—	RIB
D3516-9	4	N/A	N/A	RIB
D3516-11	10	N/A	N/A	CLEVIS
D2232-3	2	N/A	N/A	HINGE PLATE
D2327-3	2	N/A	N/A	BUSHING
D2581	2	N/A	N/A	MOUNTING BRKT
D3442-1	2	N/A	N/A	SHIM

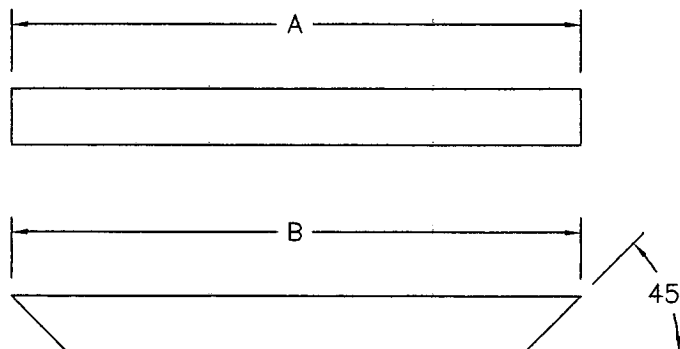

NOTES:

- 1) CUT LENGTH/SHAPE PER DIAGRAM AND PARTS LIST
- 2) FRAME MATERIAL: AISI 304/316 SS, 3/4 X 3/4 X 0.065 WALL SQUARE TUBING
(REF. DART SPEC. M304TS0.750W.065)
- 3) MESH MATERIAL: 3/4-16F EXPANDED SS
(REF. DART SPEC. M304EX0.75-16F)
- 4) WELD PER DART QSI 004
- 5) FINISH: POWDER COAT ENTIRE ASSEMBLY WHITE (4.3.5.2) PER DART QSI 005 4.3
- 6) TOLERANCES ARE PER DART QSI 018 UNLESS OTHERWISE NOTED
- 7) ALL DIMENSIONS ARE IN INCHES


SHOP COPY
RETURN TO
ENGINEERING
UNCONTROLLED COPY
SUBJECT TO AMENDMENT
WITHOUT NOTICE
WORK ORDER
NO. **27693B**

Copyright © 2006 by DART AEROSPACE LTD

THIS DOCUMENT IS PRIVATE AND CONFIDENTIAL AND IS SUPPLIED ON THE EXPRESS CONDITION THAT IT IS NOT TO BE USED FOR ANY PURPOSE OR COPIED OR COMMUNICATED TO ANY OTHER PERSON WITHOUT WRITTEN PERMISSION FROM DART AEROSPACE LTD.

PRELIMINARY ISSUE

DESIGN	DART AEROSPACE LTD	REV. A
CHECKED	HAWKESBURY, ONTARIO, CANADA	SHEET 2 OF 4
APPROVED	D3516	SCALE
DATE	06.06.21	1:20
TITLE	BASKET BASE ASSEMBLY (A119)	


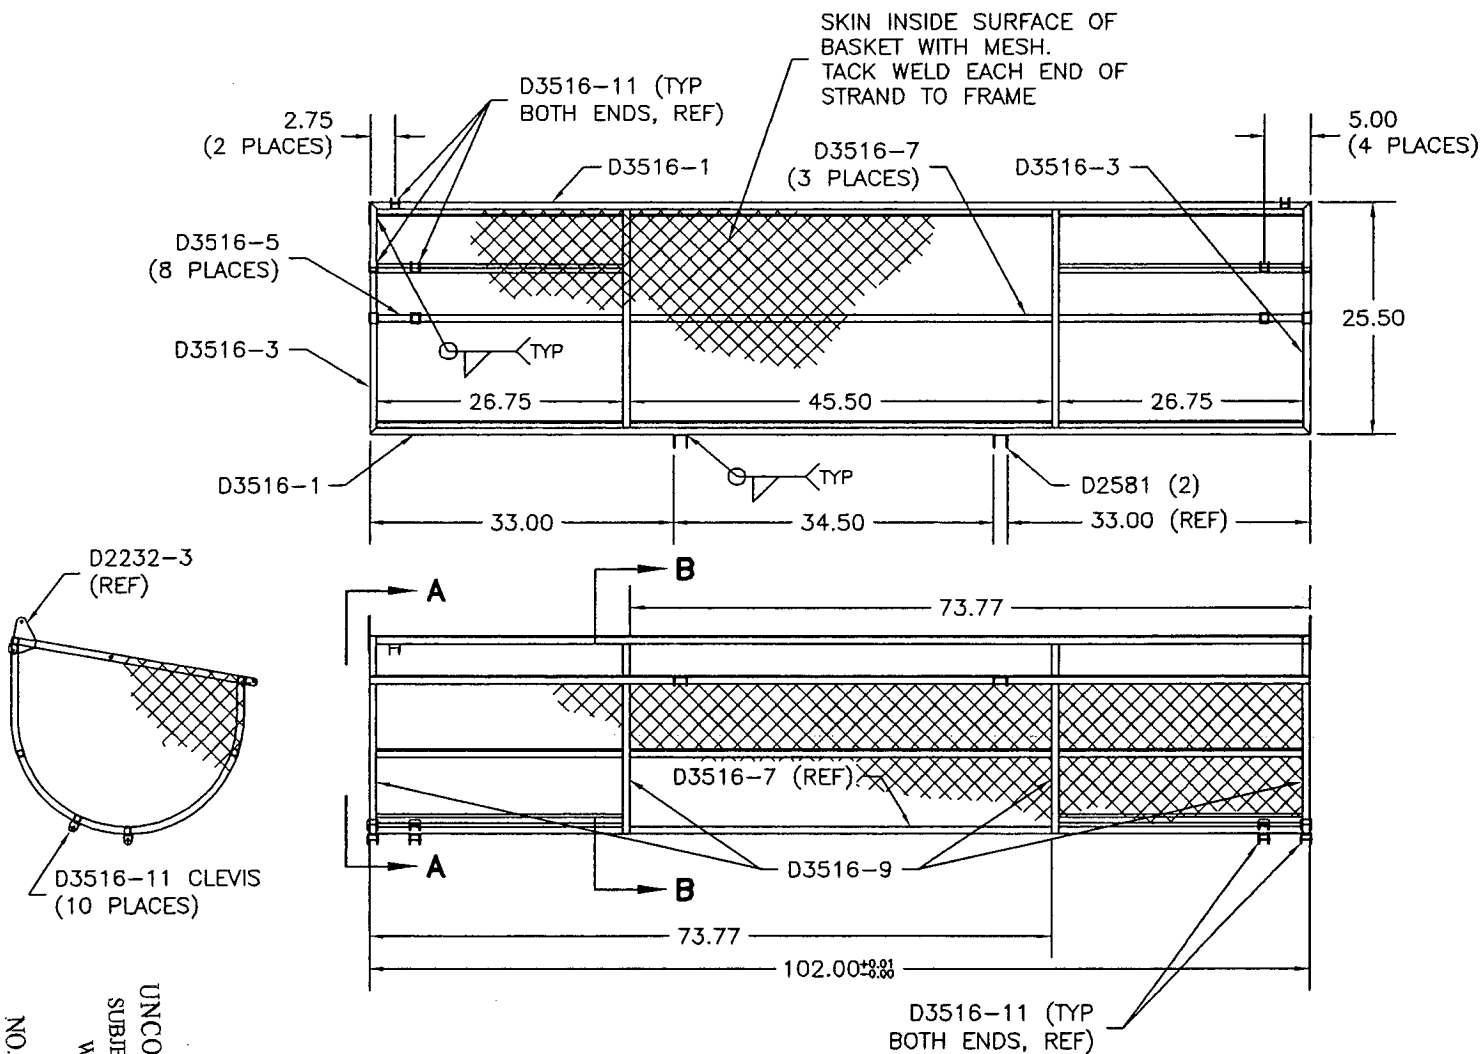


D3516-041 BASKET BASE ASSEMBLY

SHOP COPY
RETURN TO
ENGINEERING
UNCONTROLLED COPY
SUBJECT TO AMENDMENT
WITHOUT NOTICE
WORK ORDER
NO 276937

PRELIMINARY ISSUE

DESIGN <i>B</i>	DRAWN BY <i>B</i>	DART AEROSPACE LTD HAWKESBURY, ONTARIO, CANADA	
CHECKED	APPROVED	DRAWING NO. D3516	REV. A SHEET 3 OF 4
DATE 06.06.21		TITLE BASKET BASE ASSEMBLY (A119)	SCALE 1:8

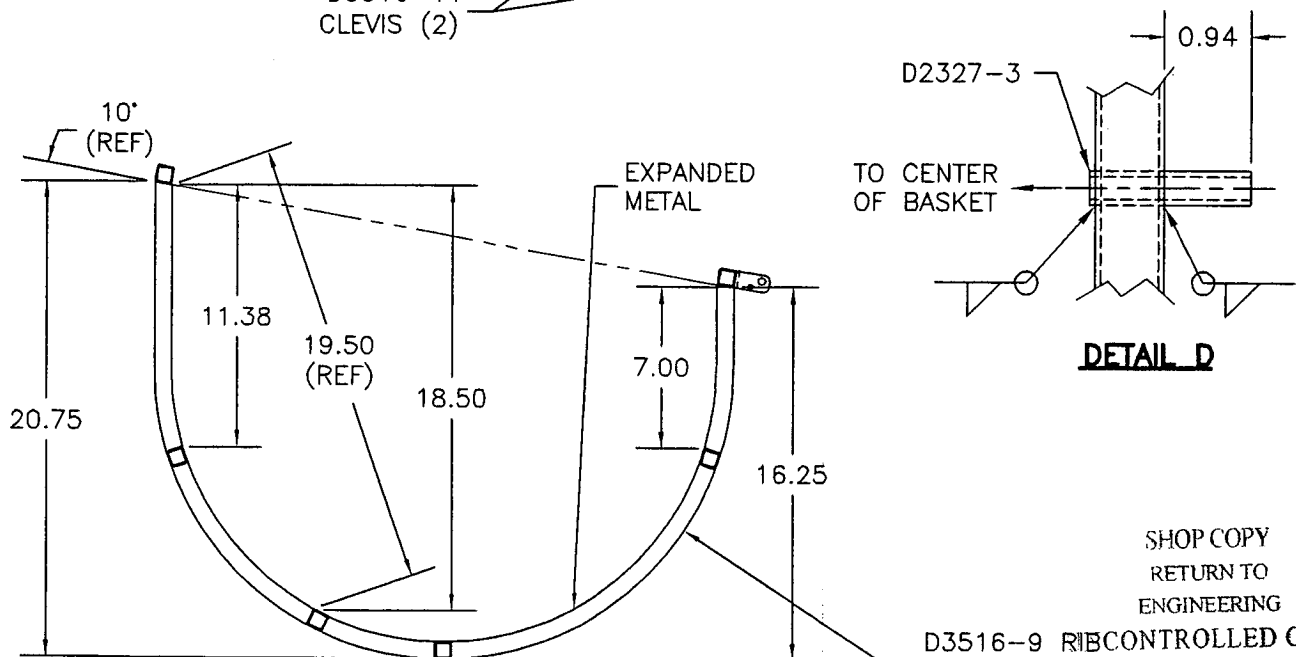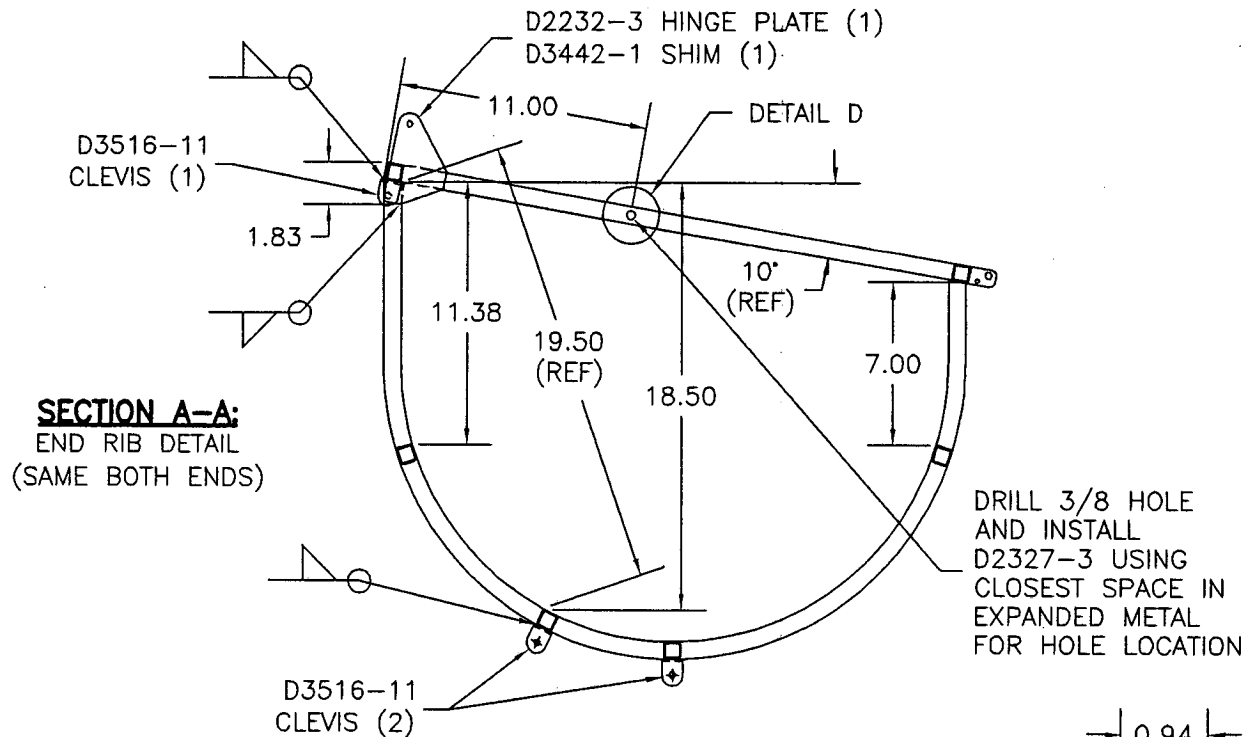

SECTION B-B:
CENTER RIB DETAIL
(2 PLACES)

D3516-9 RIB CONTROLLED COPY
(MAKE FROM D2235-8) BY *BY*


SHOP COPY
RETURN TO
ENGINEERING
WITHOUT NOTICE
WORK ORDER
NO. **27693B**

Copyright © 2006 by DART AEROSPACE LTD

THIS DOCUMENT IS PRIVATE AND CONFIDENTIAL AND IS SUPPLIED ON THE EXPRESS CONDITION THAT IT IS NOT TO BE USED FOR ANY PURPOSE OR COPIED OR COMMUNICATED TO ANY OTHER PERSON WITHOUT WRITTEN PERMISSION FROM DART AEROSPACE LTD.



PRELIMINARY ISSUE

DESIGN B	DRAWN BY B	DART AEROSPACE LTD HAWKESBURY, ONTARIO, CANADA	
CHECKED	APPROVED	DRAWING NO. D3516	REV. A SHEET 4 OF 4
DATE 06.06.21		TITLE BASKET BASE ASSEMBLY (A119)	SCALE 1:1

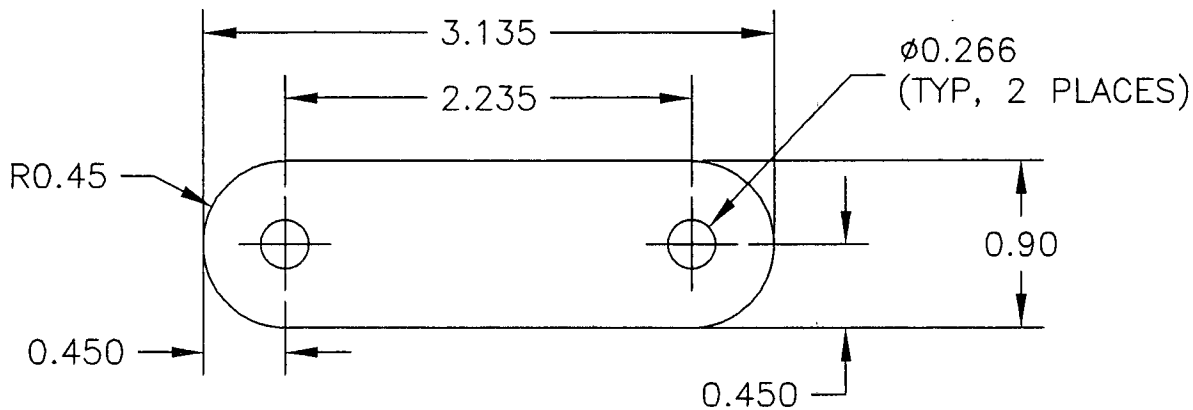

D3516-11F CLEVIS FLAT PATTERN

- 1) MATERIAL: AISI 304/316 STAINLESS STEEL SHEET, 11 GAUGE (0.125 THICK)
(REF. DART SPEC. M304S11GA)

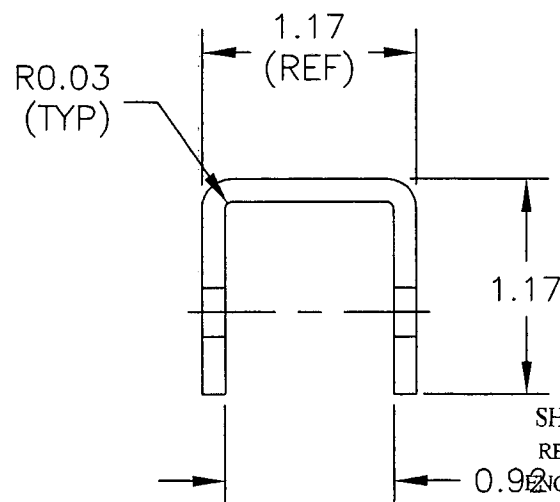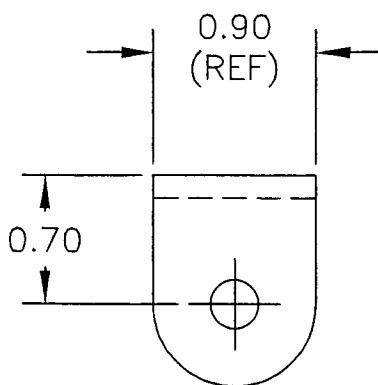

D3516-11 CLEVIS BENDING DETAIL

- 1) MATERIAL: MAKE FROM D3516-11F
- 2) ALL DIMENSIONS ARE IN INCHES
- 3) ALL TOLERANCES ARE PER DART QSI 018 UNLESS OTHERWISE NOTED

SHOP COPY
RETURN TO
ENGINEERING
UNCONTROLLED COPY
SUBJECT TO AMENDMENT
WITHOUT NOTICE
WORK ORDER
NO. 27693B

Copyright © 2006 by DART AEROSPACE LTD

THIS DOCUMENT IS PRIVATE AND CONFIDENTIAL AND IS SUPPLIED ON THE EXPRESS CONDITION: THAT IT IS NOT TO BE USED FOR ANY PURPOSE OR COPIED OR COMMUNICATED TO ANY OTHER PERSON WITHOUT WRITTEN PERMISSION FROM DART AEROSPACE LTD.


PRELIMINARY ISSUE

DESIGN <i>[Signature]</i>	DRAWN BY <i>[Signature]</i>	DART AEROSPACE LTD. HAWKESBURY, ONTARIO, CANADA	
CHECKED <i>[Signature]</i>	APPROVED <i>[Signature]</i>	DRAWING NO. D3516	REV. A SHEET 1 OF 3
DATE 06.05.08		TITLE BASKET BASE ASSEMBLY (A119) SCALE NTS	
A	06.05.08	NEW ISSUE	

PROTOTYPE
PLEASE RETURN ALL ISSUED
DATA TO ENGINEERING
06-05-08 *[Signature]*

PARTS LIST FOR D3516-041 BASKET BASE ASSEMBLY

PART NO	QUANTITY	LENGTH A	LENGTH B	DESCRIPTION
D3516-1	2	—	102.00	RIB
D3516-3	2	—	25.50	RIB
D3516-5	6	26.75	—	RIB
D3516-7	3	45.50	—	RIB
D3516-9	4	N/A	N/A	RIB
D2327-3	2	N/A	N/A	BUSHING
D2232-3	2	N/A	N/A	HINGE PLATE
D2581	2	N/A	N/A	MOUNTING BRKT

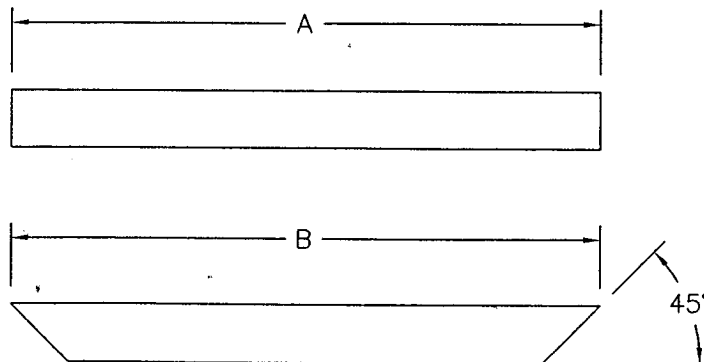

NOTES:




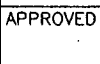
- 1) CUT LENGTH/SHAPE PER DIAGRAM AND PARTS LIST
- 2) FRAME MATERIAL: AISI 304/316 SS, 3/4 X 3/4 X 0.060 WALL SQUARE TUBING
- 3) MESH MATERIAL: 3/4-16F EXPANDED SS
- 4) WELD PER DART QSI 004
- 5) FINISH: POWDER COAT ENTIRE ASSEMBLY WHITE (4.3.5.2) PER DART QSI 005 4.3
- 6) TOLERANCES ARE PER DART QSI 018 UNLESS OTHERWISE NOTED
- 7) ALL DIMENSIONS ARE IN INCHES


Copyright © 2006 by DART AEROSPACE LTD

THIS DOCUMENT IS PRIVATE AND CONFIDENTIAL AND IS SUPPLIED ON THE EXPRESS CONDITION THAT IT IS NOT TO BE USED FOR ANY PURPOSE OR COPIED, OR COMMUNICATED TO ANY OTHER PERSON WITHOUT WRITTEN PERMISSION FROM DART AEROSPACE LTD.

PRELIMINARY ISSUE


B26920

DESIGN 	DRAWN BY 	DART AEROSPACE LTD HAWKESBURY, ONTARIO, CANADA	
CHECKED 	APPROVED 	DRAWING NO. D3516	REV. A SHEET 3 OF 3
DATE 06.05.08		TITLE BASKET BASE ASSEMBLY (A119)	SCALE 1:8

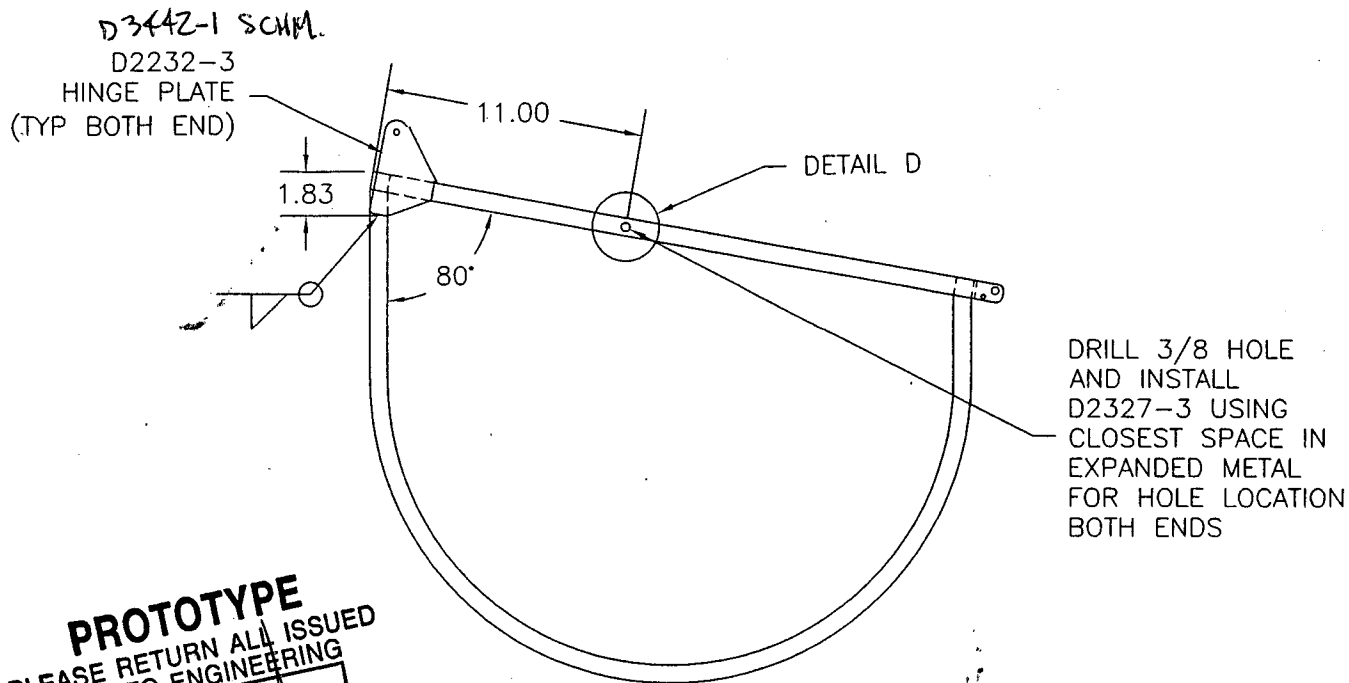

PROTOTYPE
PLEASE RETURN ALL ISSUED
DATA TO ENGINEERING
06-05-08

SECTION A-A:
SPACER DETAIL

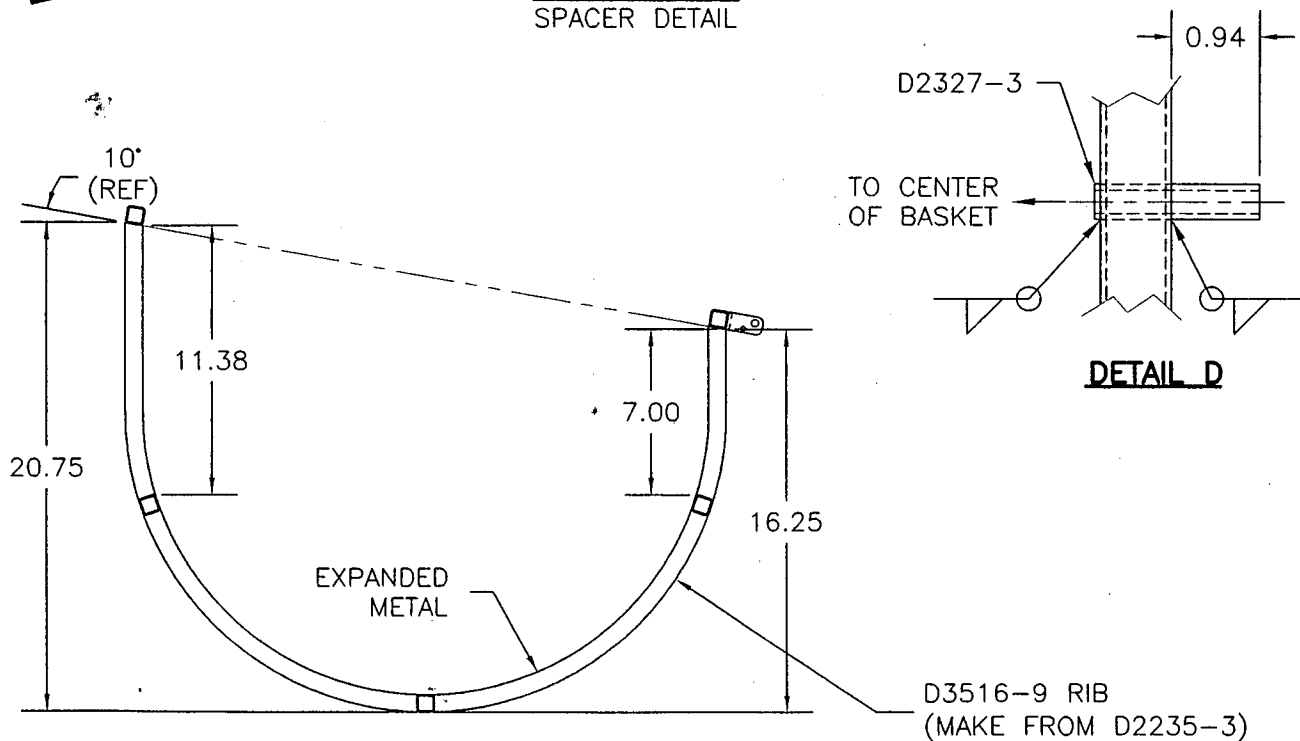

SECTION B-B AND SECTION C-C:
RIB DETAIL

Copyright © 2006 by DART AEROSPACE LTD

THIS DOCUMENT IS PRIVATE AND CONFIDENTIAL AND IS SUPPLIED ON THE EXPRESS CONDITION THAT IT IS NOT TO BE USED FOR ANY PURPOSE OR COPIED OR COMMUNICATED TO ANY OTHER PERSON WITHOUT WRITTEN PERMISSION FROM DART AEROSPACE LTD.


PRELIMINARY ISSUE

DESIGN	DRAWN BY	DART AEROSPACE LTD
CHECKED	APPROVED	HAWKESBURY, ONTARIO, CANADA
DATE	TITLE	REV. A
06.05.08	BASKET BASE ASSEMBLY (A119)	SHEET 2 OF 3
		SCALE 1:20

PROTOTYPE
PLEASE RETURN ALL ISSUED
DATA TO ENGINEERING

06-05-08

SKIN INSIDE SURFACE OF
BASKET WITH MESH. TACK
WELD EACH END OF STRAND
TO FRAME

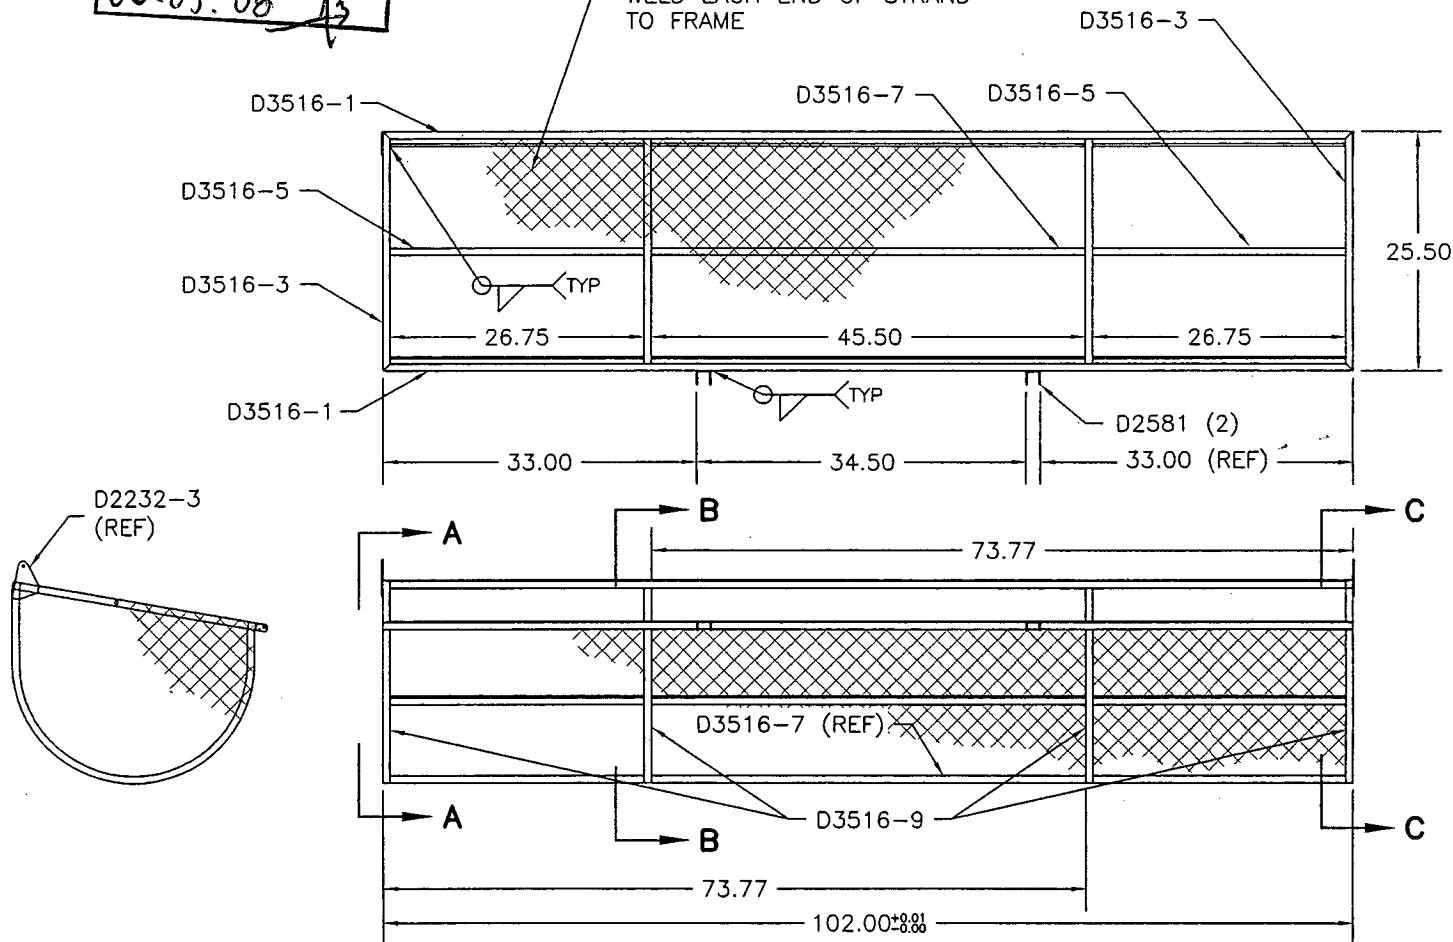

D3516 BASKET BASE ASSEMBLY

MESH MATERIAL: 3/4-16F EXPANDED SS
FINISH: POWDER COAT ENTIRE ASSEMBLY WHITE (4.3.5.2)
PER DART QSI 005 4.3


PRELIMINARY ISSUE

DESIGN <i>[Signature]</i>	DRAWN BY <i>[Signature]</i>	DART AEROSPACE LTD HAWKESBURY, ONTARIO, CANADA	
CHECKED <i>[Signature]</i>	APPROVED <i>[Signature]</i>	DRAWING NO. D3515	REV. A SHEET 1 OF 4
DATE 06.05.05		TITLE BASKET LID ASSEMBLY (A119)	SCALE NTS
A	06.05.05	NEW ISSUE	

PROTOTYPE
PLEASE RETURN ALL ISSUED
DATA TO ENGINEERING
06.05.08 *[Signature]*

PARTS LIST FOR D3515 BASKET LID ASSEMBLY

PART NO	QUANTITY	LENGTH A	LENGTH B	DESCRIPTION
D3515-1	2	<u> </u>	25.50	RIB
D3515-3	2	<u> </u>	101.30	RIB
D3515-5	6	32.25 ^{33.50}	<u> </u>	RIB
D3515-7	3	33.80 ^{34.90}	<u> </u>	RIB
D2232-1	2	N/A	N/A	HINGE PLATE
D2236	4	N/A	N/A	RIB
D2327-1	2	N/A	N/A	BUSHING
D2506	1	N/A	N/A	LABEL PLATE
D2581	2	N/A	N/A	MOUNTING BRKT

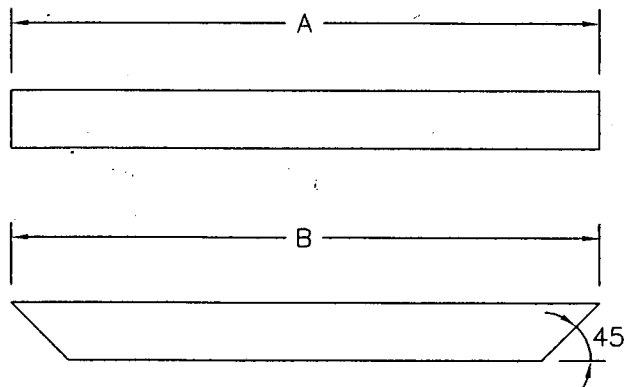

D3515-1/-3/-5/-7


CUT LENGTH/SHAPE PER DIAGRAM AND PARTS LIST
MATERIAL: AISI 304/316 SS, 3/4 X 3/4 X 0.060 WALL SQUARE TUBING
TOLERANCES ARE PER DART QSI 018 UNLESS OTHERWISE NOTED
ALL DIMENSIONS ARE IN INCHES

Copyright © 2006 by DART AEROSPACE LTD

THIS DOCUMENT IS PRIVATE AND CONFIDENTIAL AND IS SUPPLIED ON THE EXPRESS CONDITION THAT IT IS NOT TO BE USED FOR ANY PURPOSE OR COPIED OR COMMUNICATED TO ANY OTHER PERSON WITHOUT WRITTEN PERMISSION FROM DART AEROSPACE LTD.


PRELIMINARY ISSUE

DESIGN	DRAWN BY	DART AEROSPACE LTD HAWKESBURY, ONTARIO, CANADA	
CHECKED	APPROVED	DRAWING NO. D3516	REV. A SHEET 4 OF 4
DATE 06.05.05	TITLE BASKET LID ASSEMBLY (A119)		SCALE 1:8

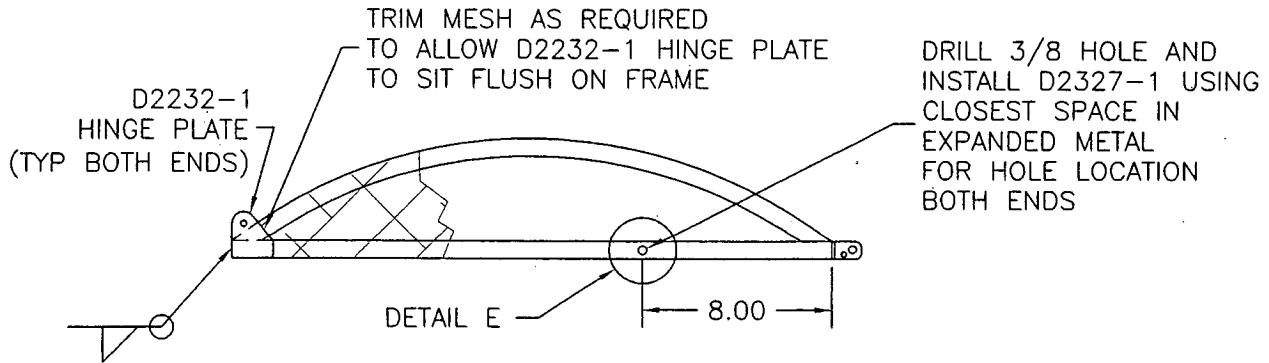


SECTION C-C SIMILIAR BOTH END RIBS

PROTOTYPE
PLEASE RETURN ALL ISSUED
DATA TO ENGINEERING
06.05.08

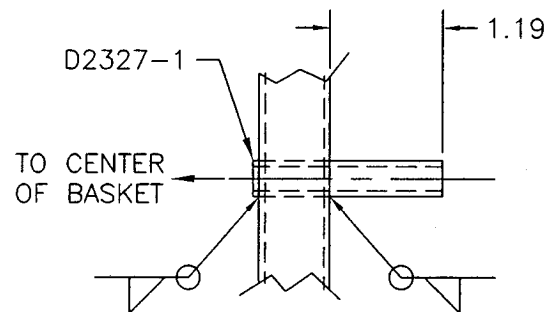

DETAIL E

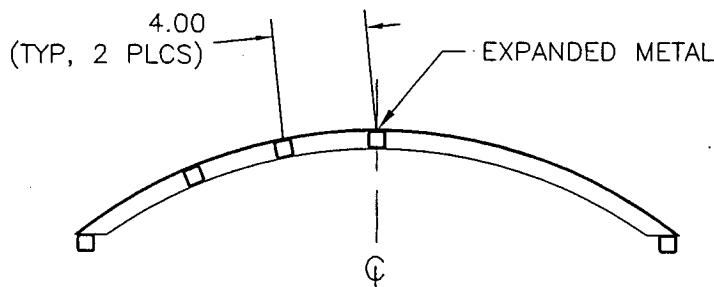

SECTION D-D SAME BOTH CENTER RIBS




Copyright © 2006 by DART AEROSPACE LTD

THIS DOCUMENT IS PRIVATE AND CONFIDENTIAL AND IS SUPPLIED ON THE EXPRESS CONDITION THAT IT IS NOT TO BE USED FOR ANY PURPOSE OR COPIED OR COMMUNICATED TO ANY OTHER PERSON WITHOUT WRITTEN PERMISSION FROM DART AEROSPACE LTD.

PRELIMINARY ISSUE

PROTOTYPE
PLEASE RETURN ALL ISSUED
DATA TO ENGINEERING
06.05.08

DESIGN	DRAWN BY	DART AEROSPACE LTD
CHECKED	APPROVED	HAWKESBURY, ONTARIO, CANADA
DATE	DRAWING NO.	REV. A
06.05.05	D3515	SHEET 3 OF 4
	TITLE	SCALE
	BASKET LID ASSEMBLY (A119)	1:20

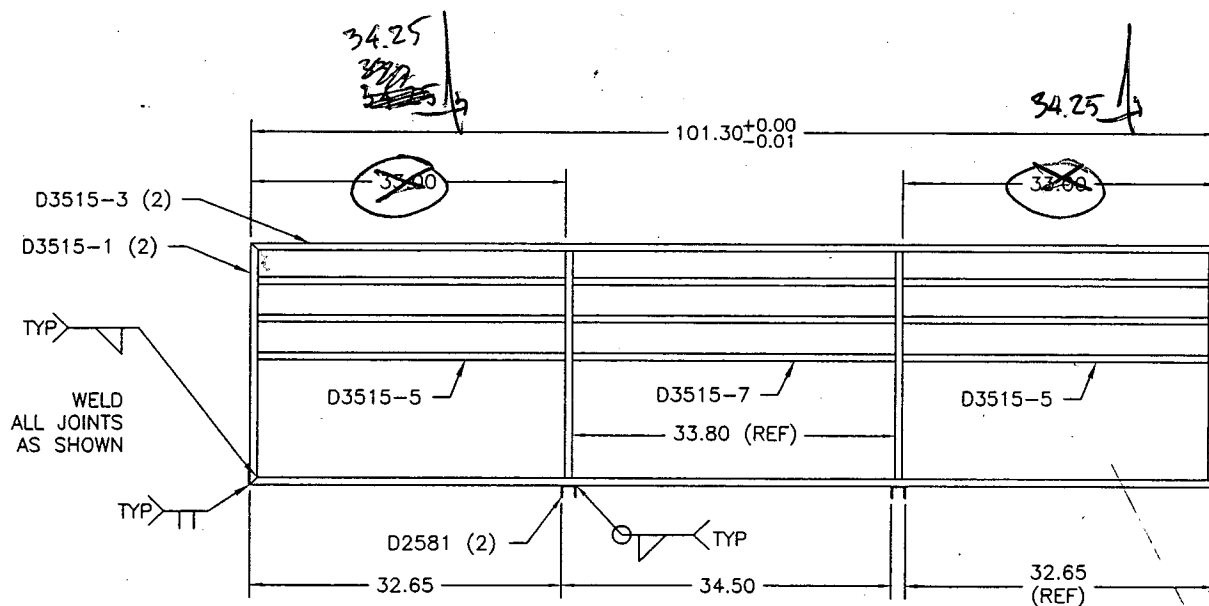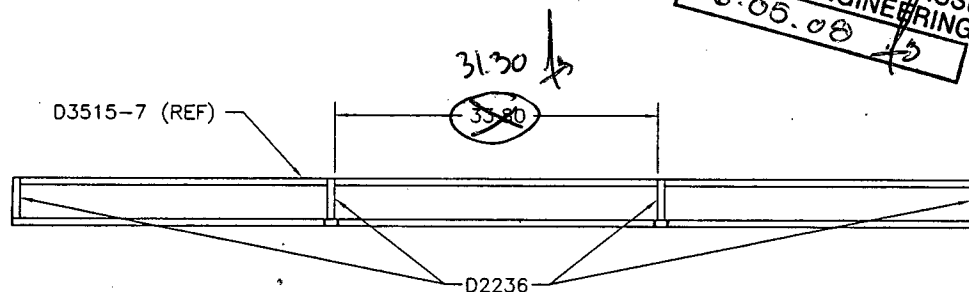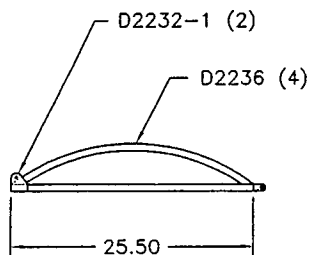


DETAIL B

FRAMEWORK SHOWN FOR CLARITY
TOLERANCES ARE PER DART QSI 018 UNLESS OTHERWISE NOTED
ALL DIMENSIONS ARE IN INCHES

PRELIMINARY ISSUE

PROTOTYPE
PLEASE RETURN ALL ISSUED
DATA TO ENGINEERING
06-05-08 45

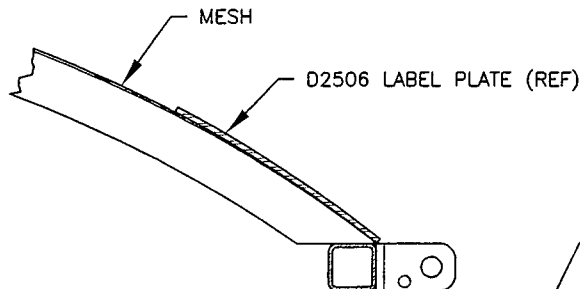


SECTION A-A (ROTATED 90° CCW)

FINISH THIS SECTION ALONG
ENTIRE LENGTH PER NOTE 3
AFTER POWDER COAT.


SKIN OUTSIDE SURFACE OF LID WITH
3/4-16F EXPANDED SS. TACK WELD
EACH END STRAND TO FRAME

SEE DETAIL B FOR
FRAME ASSEMBLY

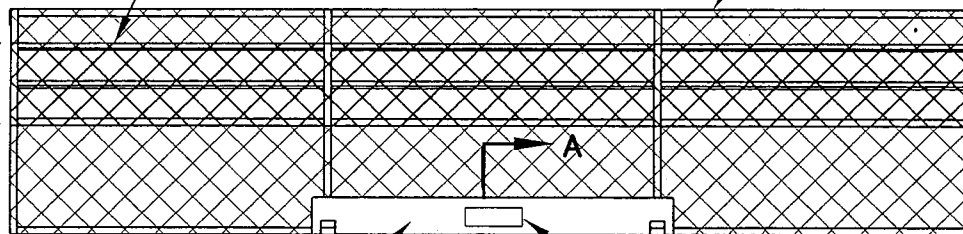

D2506 LABEL PLATE
CENTER ON THE BASKET

REMOVE 2" X 6" SECTION
OF MESH FROM BEHIND
LABEL PLATE

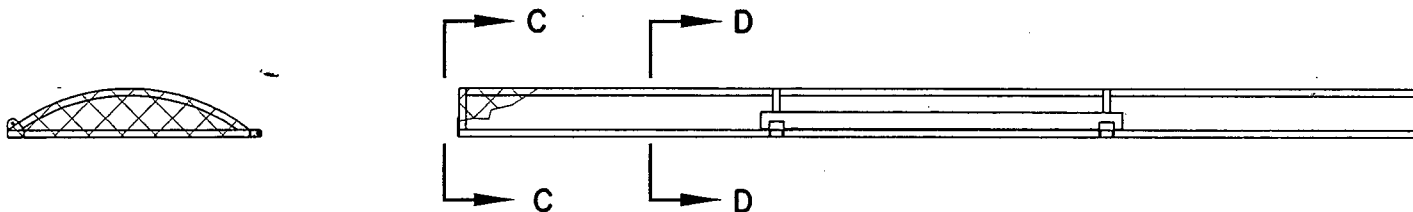

D2512 BASKET LID ASSEMBLY

- 1) MESH MATERIAL: 3/4-16F EXPANDED SS
- 2) FINISH: POWDER COAT ENTIRE ASSEMBLY WHITE (4.3.5.2) PER DART QSI 005 4.3
- 3) SPRAY PAINT BLACK INSIDE SURFACE
APPLY BLACK ANTI-SKID TO OUTSIDE SURFACE PER DART QSI 005 4.4
- 4) TOLERANCES ARE PER DART QSI 018 UNLESS OTHERWISE NOTED
- 5) ALL DIMENSIONS ARE IN INCHES

DESIGN	DRAWN BY	DART AEROSPACE LTD
CHECKED	APPROVED	HAWKESBURY, ONTARIO, CANADA
DATE	DRAWING NO.	REV. A
06.05.05	D3515	SHEET 2 OF 4
	TITLE	SCALE
	BASKET LID ASSEMBLY (A119)	1:20

Mat. $\frac{3}{4} \times \frac{3}{4}$ S.S tube M 100783

$\Delta 3442-1$	SHim	B26920	Qty 2
$\Delta 2581$	mounting bracket	B26204	Qty 4
$\Delta 2232-3$	Hinge	B25239	Qty 2
$\Delta 2232-1$	Hinge	B25238	Qty 2
$\Delta 2327-3$	Bushing	B25823	Qty 2
$\Delta 2327-1$	Bushing	B24873	Qty 2
$\Delta 3166-1$	Rib	B26717	Qty 4
$\Delta 3166-3$	Hoop	B25896 B25896	Qty 1


PRELIMINARY ISSUE

DESIGN ✓	DRAWN BY ✓	DART AEROSPACE LTD HAWKESBURY, ONTARIO, CANADA	
CHECKED	APPROVED	DRAWING NO. D3516	REV. A SHEET 1 OF 3
DATE 06.05.08		TITLE BASKET BASE ASSEMBLY (A119)	SCALE NTS
A	06.05.08	NEW ISSUE	

PROTOTYPE
PLEASE RETURN ALL ISSUED
DATA TO ENGINEERING
06-05-10 3

PARTS LIST FOR D3516-041 BASKET BASE ASSEMBLY

PART NO	QUANTITY	LENGTH A	LENGTH B	DESCRIPTION
D3516-1	2	—	102.00	RIB
D3516-3	2	—	25.50	RIB
D3516-5	8	26.75	—	RIB
D3516-7	3	45.50	—	RIB
D3516-9	4	N/A	N/A	RIB
D2232-3	2	N/A	N/A	HINGE PLATE
D2327-3	2	N/A	N/A	BUSHING
D2581	2	N/A	N/A	MOUNTING BRKT
D3348-1	4	N/A	N/A	CLEVIS
D3442-1	2	N/A	N/A	SHIM

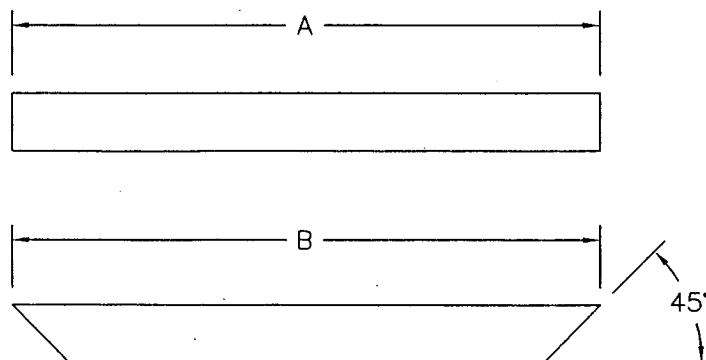

NOTES:

- 1) CUT LENGTH/SHAPE PER DIAGRAM AND PARTS LIST
- 2) FRAME MATERIAL: AISI 304/316 SS, 3/4 X 3/4 X 0.060 WALL SQUARE TUBING
- 3) MESH MATERIAL: 3/4-16F EXPANDED SS
- 4) WELD PER DART QSI 004
- 5) FINISH: POWDER COAT ENTIRE ASSEMBLY WHITE (4.3.5.2) PER DART QSI 005 4.3
- 6) TOLERANCES ARE PER DART QSI 018 UNLESS OTHERWISE NOTED
- 7) ALL DIMENSIONS ARE IN INCHES

Copyright © 2006 by DART AEROSPACE LTD


THIS DOCUMENT IS PRIVATE AND CONFIDENTIAL AND IS SUPPLIED ON THE EXPRESS CONDITION THAT IT IS NOT TO BE USED FOR ANY PURPOSE OR COPIED OR COMMUNICATED TO ANY OTHER PERSON WITHOUT WRITTEN PERMISSION FROM DART AEROSPACE LTD.

048A

PRELIMINARY ISSUE

PROTOTYPE
 PLEASE RETURN ALL ISSUED
 DATA TO ENGINEERING
 06.05.10

SKIN INSIDE SURFACE OF
 BASKET WITH MESH.
 TACK WELD EACH END OF
 STRAND TO FRAME

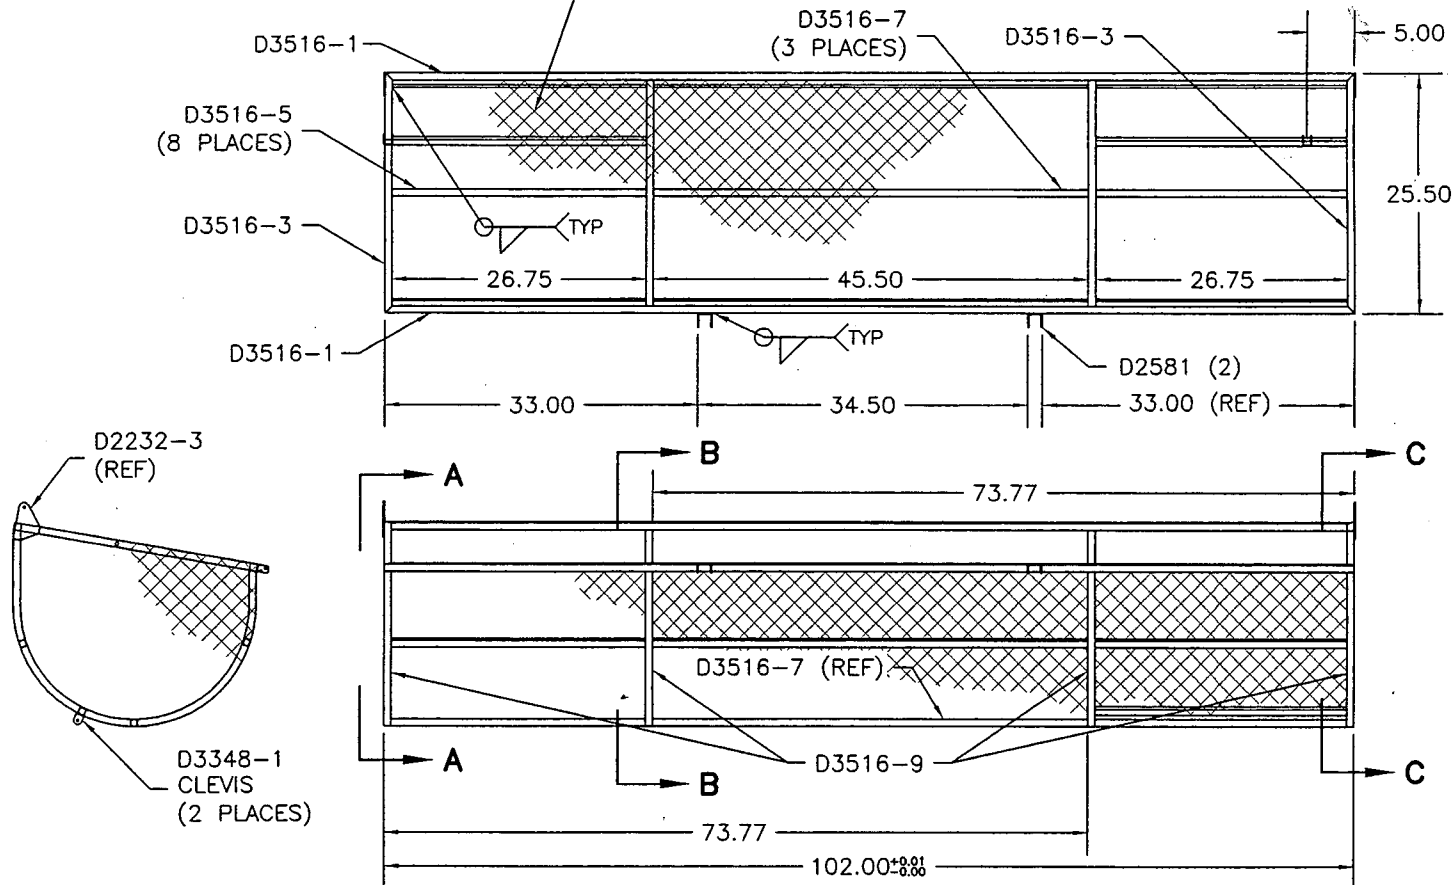

D3516 BASKET BASE ASSEMBLY


MESH MATERIAL: 3/4-16F EXPANDED SS
 FINISH: POWDER COAT ENTIRE ASSEMBLY WHITE (4.3.5.2)
 PER DART QSI 005 4.3

DESIGN	BY	DART AEROSPACE LTD
CHECKED	APPROVED	HAWKESBURY, ONTARIO, CANADA
DATE	TITLE	REV. A
06.05.08	BASKET BASE ASSEMBLY (A119)	SHEET 2 OF 3
		SCALE
		1:20


PRELIMINARY ISSUE

DESIGN [Signature]	DRAWN BY [Signature]	DART AEROSPACE LTD HAWKESBURY, ONTARIO, CANADA	
CHECKED [Signature]	APPROVED [Signature]	DRAWING NO. D3516	REV. A SHEET 3 OF 3
DATE 06.05.08		TITLE BASKET BASE ASSEMBLY (A119)	SCALE 1:8


D2232-3 HINGE PLATE (1)
D3442-1 SHIM (1)
(TYP BOTH END)

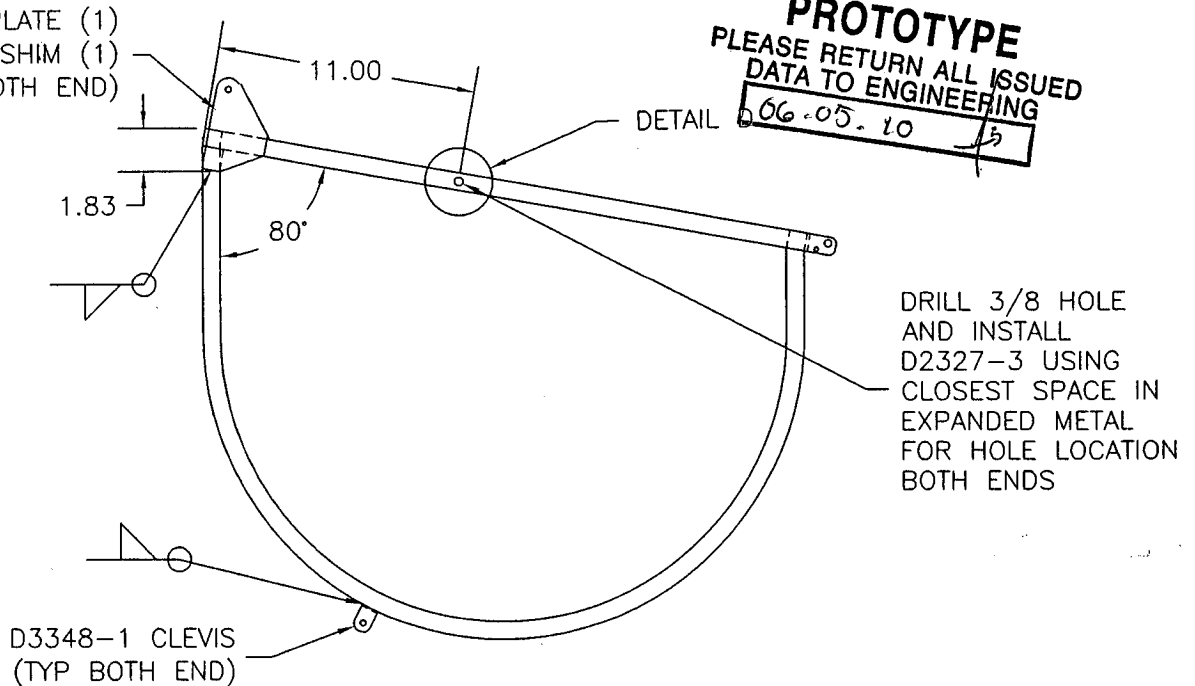

SECTION A-A:
SPACER DETAIL

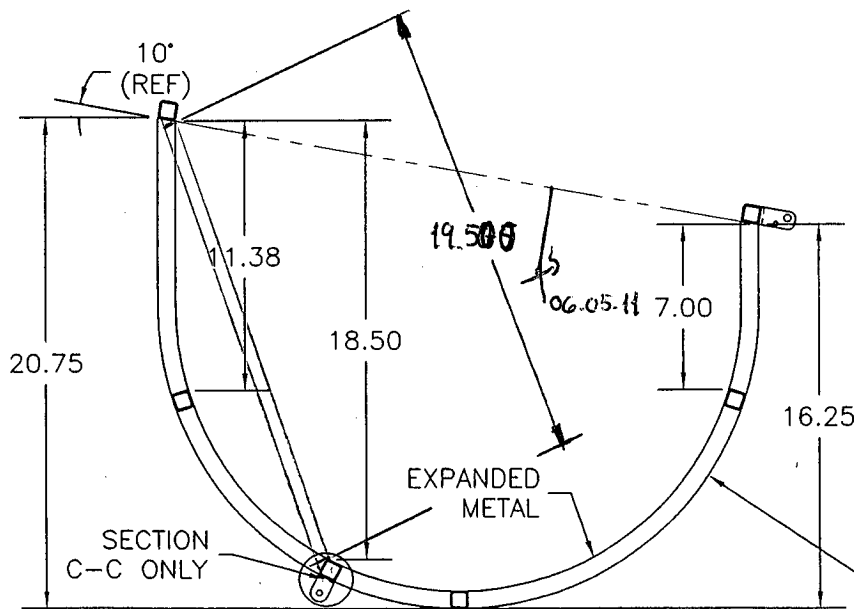

SECTION B-B AND SECTION C-C:
RIB DETAIL

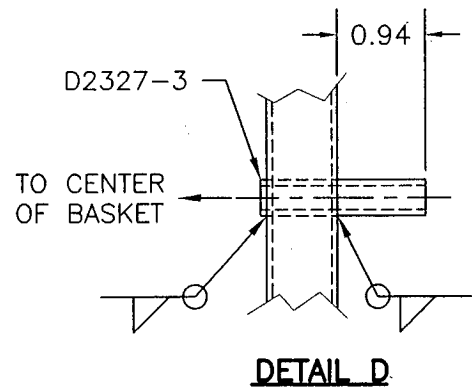


D3516-9 RIB
(MAKE FROM D2235-3)

Copyright © 2006 by DART AEROSPACE LTD

THIS DOCUMENT IS PRIVATE AND CONFIDENTIAL AND IS SUPPLIED ON THE EXPRESS CONDITION THAT IT IS NOT TO BE USED FOR ANY PURPOSE OR COPIED OR COMMUNICATED TO ANY OTHER PERSON WITHOUT WRITTEN PERMISSION FROM DART AEROSPACE LTD.



PRELIMINARY ISSUE
06.05.08

DESIGN	DRAWN BY	DART AEROSPACE LTD HAWKESBURY, ONTARIO, CANADA	
CHECKED	APPROVED	DRAWING NO. D3516	REV. A SHEET 4 OF 4
DATE 06.05.08		TITLE BASKET BASE ASSEMBLY (A119)	SCALE 1:1

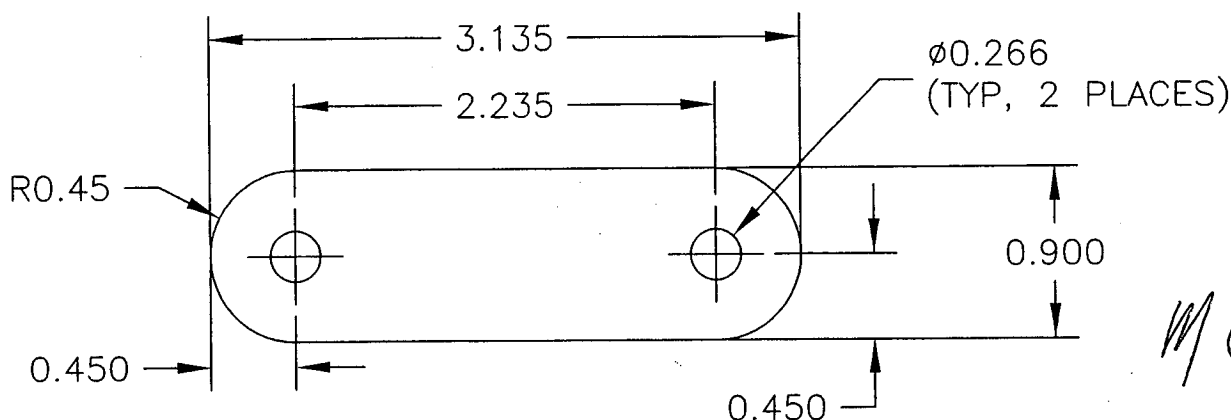

D3516-11F CLEVIS FLAT PATTERN

- 1) MATERIAL: AISI-304/316 STAINLESS STEEL SHEET, 11 GAUGE (0.125 THICK)
(REF. DART SPEC. M304S11GA)

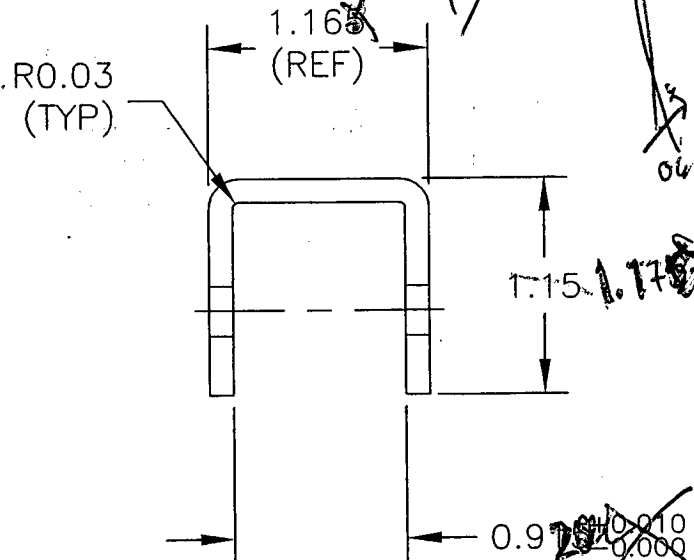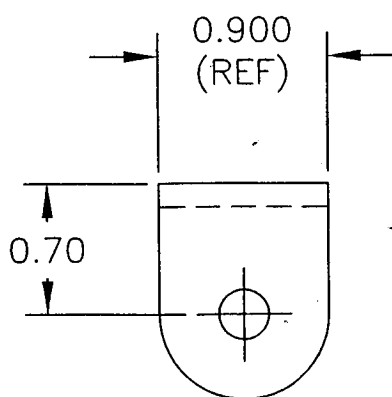

D3516-11 CLEVIS BENDING DETAIL

- 1) MATERIAL: MAKE FROM D3516-11F
- 2) ALL DIMENSIONS ARE IN INCHES
- 3) ALL TOLERANCES ARE PER DART QSI 018 UNLESS OTHERWISE NOTED


Copyright © 2006 by DART AEROSPACE LTD

THIS DOCUMENT IS PRIVATE AND CONFIDENTIAL AND IS SUPPLIED ON THE EXPRESS CONDITION THAT IT IS NOT TO BE USED FOR ANY PURPOSE OR COPIED OR COMMUNICATED TO ANY OTHER PERSON WITHOUT WRITTEN PERMISSION FROM DART AEROSPACE LTD.

PRELIMINARY

06.05.25

DESIGN	DRAWN BY	DART AEROSPACE LTD HAWKESBURY, ONTARIO, CANADA	
CHECKED	APPROVED	DRAWING NO. D3516	REV. A SHEET 4 OF 4
DATE 06.05.08		TITLE BASKET BASE ASSEMBLY (A119)	SCALE 1:1

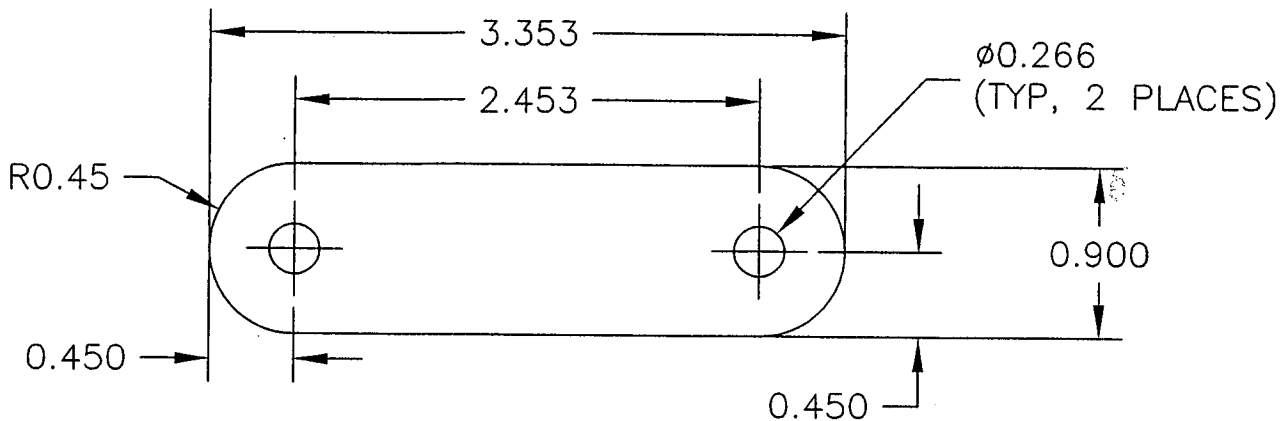

D3516-11F CLEVIS FLAT PATTERN

- 1) MATERIAL: AISI 304/316 STAINLESS STEEL SHEET, 16 GAGE (0.063 THICK)
(REF. DART SPEC. M304S16GA)



M19052

PROTOTYPE

PLEASE RETURN ALL ISSUED
DATA TO ENGINEERING

06.05.30

X 6

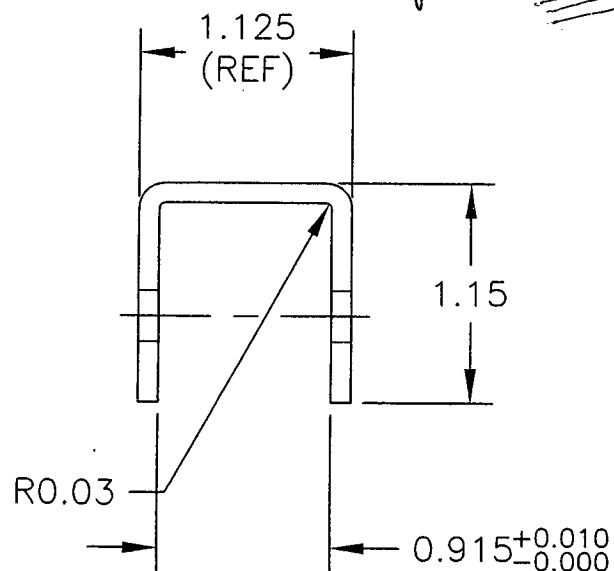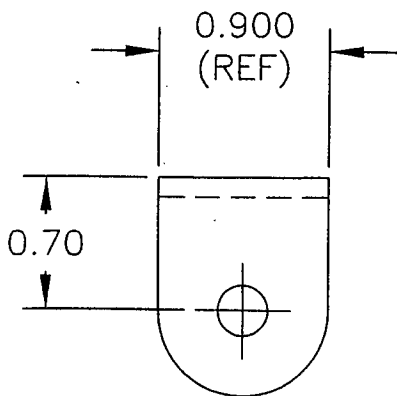

D3516-11 CLEVIS BENDING DETAIL

- 1) MATERIAL: MAKE FROM D3516-11F
2) ALL DIMENSIONS ARE IN INCHES
3) ALL TOLERANCES ARE PER DART QSI 018 UNLESS OTHERWISE NOTED

Copyright © 2006 by DART AEROSPACE LTD

THIS DOCUMENT IS PRIVATE AND CONFIDENTIAL AND IS SUPPLIED ON THE EXPRESS CONDITION THAT IT IS NOT TO BE USED FOR ANY PURPOSE OR COPIED OR COMMUNICATED TO ANY OTHER PERSON WITHOUT WRITTEN PERMISSION FROM DART AEROSPACE LTD.

